


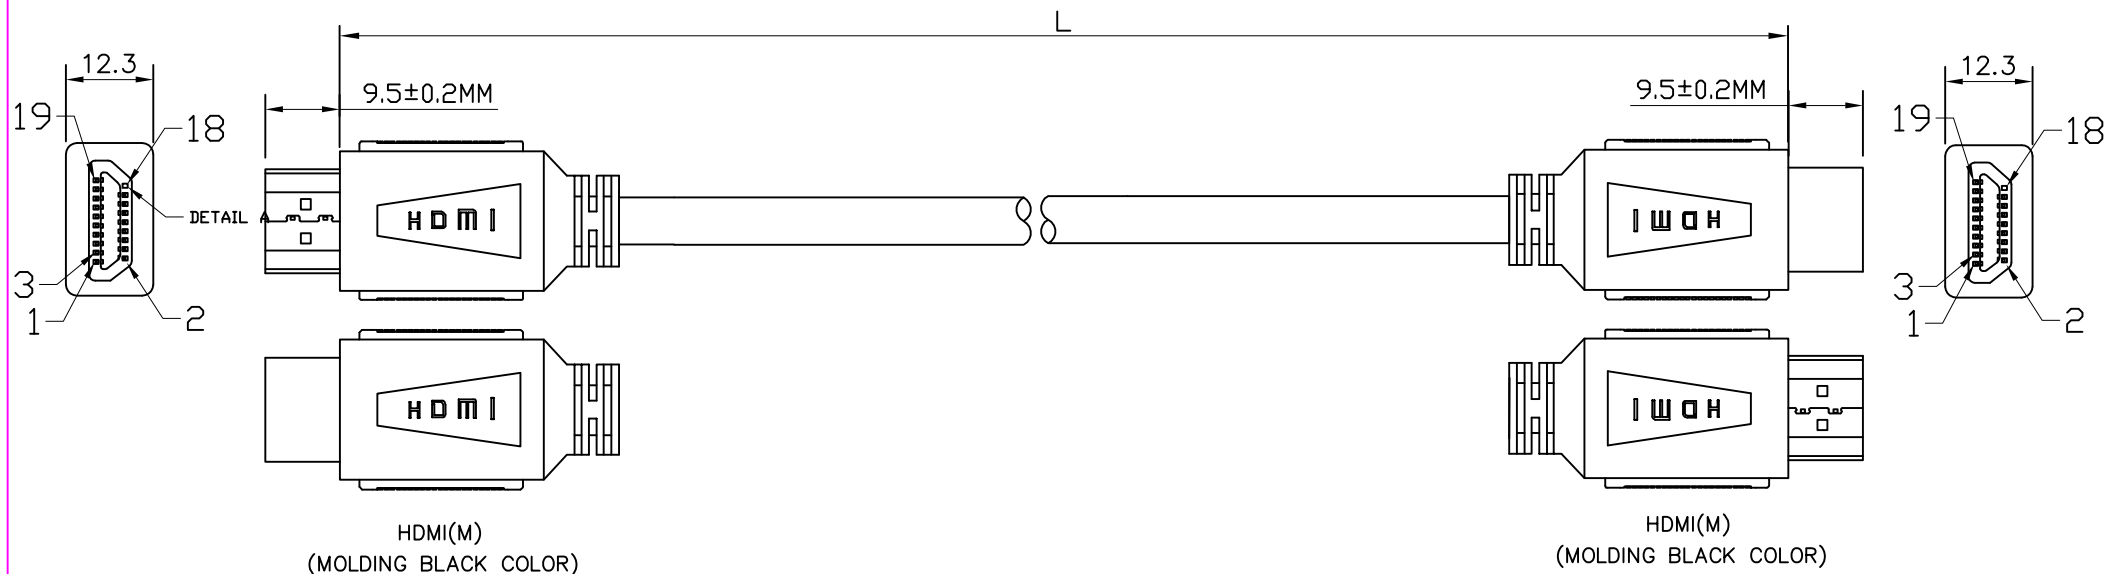

ITEM NO	COLOR	LENGTH	CABLE
119355	BLACK	5000±50mm	[(#30*1P+D-AL)*5PCS+#30*4C],OD=6.0,(CCS)
119356	BLACK	7500±30mm	[(#28*1P+D-AL)*5PCS+#28*4C],OD=7.3,(BC)
119357	BLACK	10000±100mm	[(#26*1P+D-AL)*5PCS+#26*4C],OD=8.0,(CCS)
119358	BLACK	15000±100mm	[(#24*1P+D-AL)*5PCS+#24*4C],OD=9.5,(CCS)
119359	BLACK	20000±200mm	[(#24*1P+D-AL)*5PCS+#24*4C],OD=9.5,(CCS)

1.4REV

NOTE:

1. CABLE: 30AWG,UL20276,AL+B(AL/MY 85%)-FOIL,[(#30*1P+D-AL)*5PCS+#30*4C],
Black Color,OD=6.0±0.2mm,PVC JACKET.

2. LENGTH:L.

3. CONNECTORS: HDMI19P(M)*2PCS(BLACK INSULATOR)(SHELL GOLD PLATED).

4. MOLD: MOLDING TYPE.

5. CONTACTS:

HDMI(M)	1	3	2	4	6	5	7	9	8	10	12	11	14	19	17	13	15	16	18	64
HDMI(M)	1	3	2	4	6	5	7	9	8	10	12	11	14	19	17	13	15	16	18	64
	PAIR		G	PAIR		G	PAIR		G	PAIR		G	PAIR		G	4C				SHELL


6. OPEN/SHORT TEST:100% TEST.

A.100% OPEN,SHORT&INTERMITANCE TEST.


B.CONDUCTOR RESISTANCE:3ohms MAX:

C.INSULATION RESISTANCE:5M Min/,10ms:

7. ALL MUST BE MEET ON ROHS COMPLIANT.

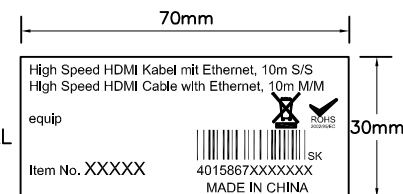

ITEM NO LABEL

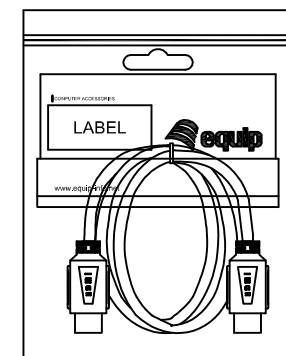

COMPANY	DDC		ITEM NO.	119355	NO	B6609	PART NAME	HDMI1.4REV		
REVISION	DATE	DISCRIPTION	DRAWN BY		SPEC				SCALE	
REV.A/0	2015.12.09		DESIGNED BY						UNIT(mm)	
			APPROVAL BY						PAGE	1/1