


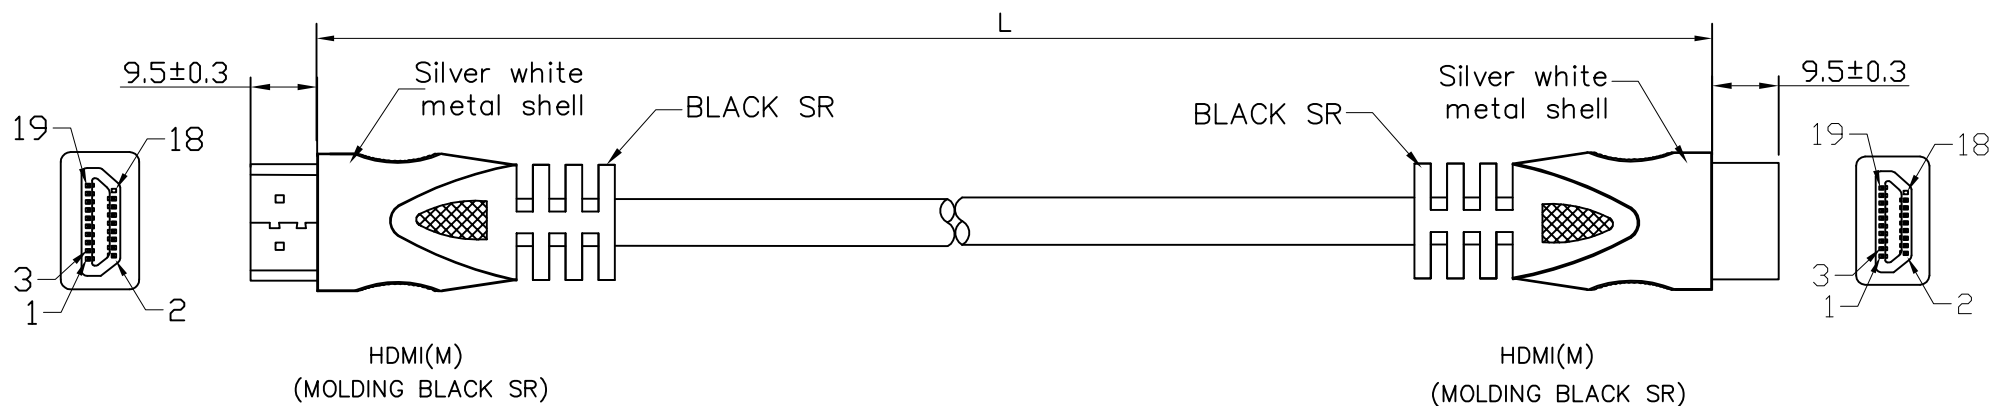

ITEM NO	COLOR	LENGTH	CABLE	CTN
119340	BLACK	5000±60mm	[(#28*1P+D-AL)*5PCS+#28*4C],OD=7.3,(BC)	20PCS/CTN
119346	BLACK	7500±70mm	[(#28*1P+D-AL)*5PCS+#28*4C],OD=7.3,(BC)	10PCS/CTN
119347	BLACK	10000±100mm	[(#26*1P+D-AL)*5PCS+#26*4C],OD=8.0,(BC)	10PCS/CTN


**** 4K ****

NOTE:

1. CABLE: 28AWG,UL20276,AL+B-FOIL,[(#28*1P+D+FAM)*5PCS+#28*4C]+AM+B,
BLACK COLOR,OD=7.3±0.2mm,PVC JACKET(BC).
2. LENGTH:L.
3. CONNECTORS: HDMI19P(M)*2PCS(BLACK INSULATOR)(SHELL GOLD PLATED).Assembly of silver plated zinc shell *2 sets
4. MOLD:MOLDING TYPE.
5. CONTACTS:

HDMI(M)	1	3	2	4	6	5	7	9	8	10	12	11	14	19	17	13	15	16	18	64
HDMI(M)	1 3 PAIR		2 G	4 6 PAIR		5 G	7 9 PAIR		8 G	10 12 PAIR		11 G	14 19 PAIR		17 G	13 15 16 18 4C				64 SHELL

6. Test machine test condition.
A.100% OPEN,SHORT&INTERMITANCE TEST.
B.CONDUCTOR RESISTANCE: 3ohms MAX:
C.INSULATION RESISTANCE: 5M Min/,10ms:
7. ALL MUST BE MEET ON ROHS COMPLIANT.

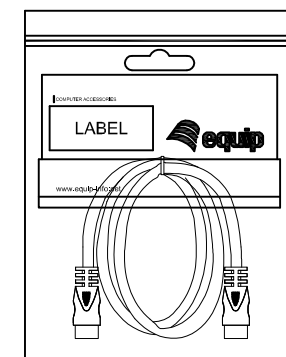

DDC ZIP BAG+LABEL

COMPANY		DDC		ITEM NO.	119340	NO	B6610	P/N	HDMI2.0REV		
REVISION	DATE	DISCRIPTION	DRAWN BY		SPEC					SCALE	NON
REV.A/0	2015.12.09		DESIGNED BY							UNIT(mm)	
			APPROVAL BY							PAGE	1/1